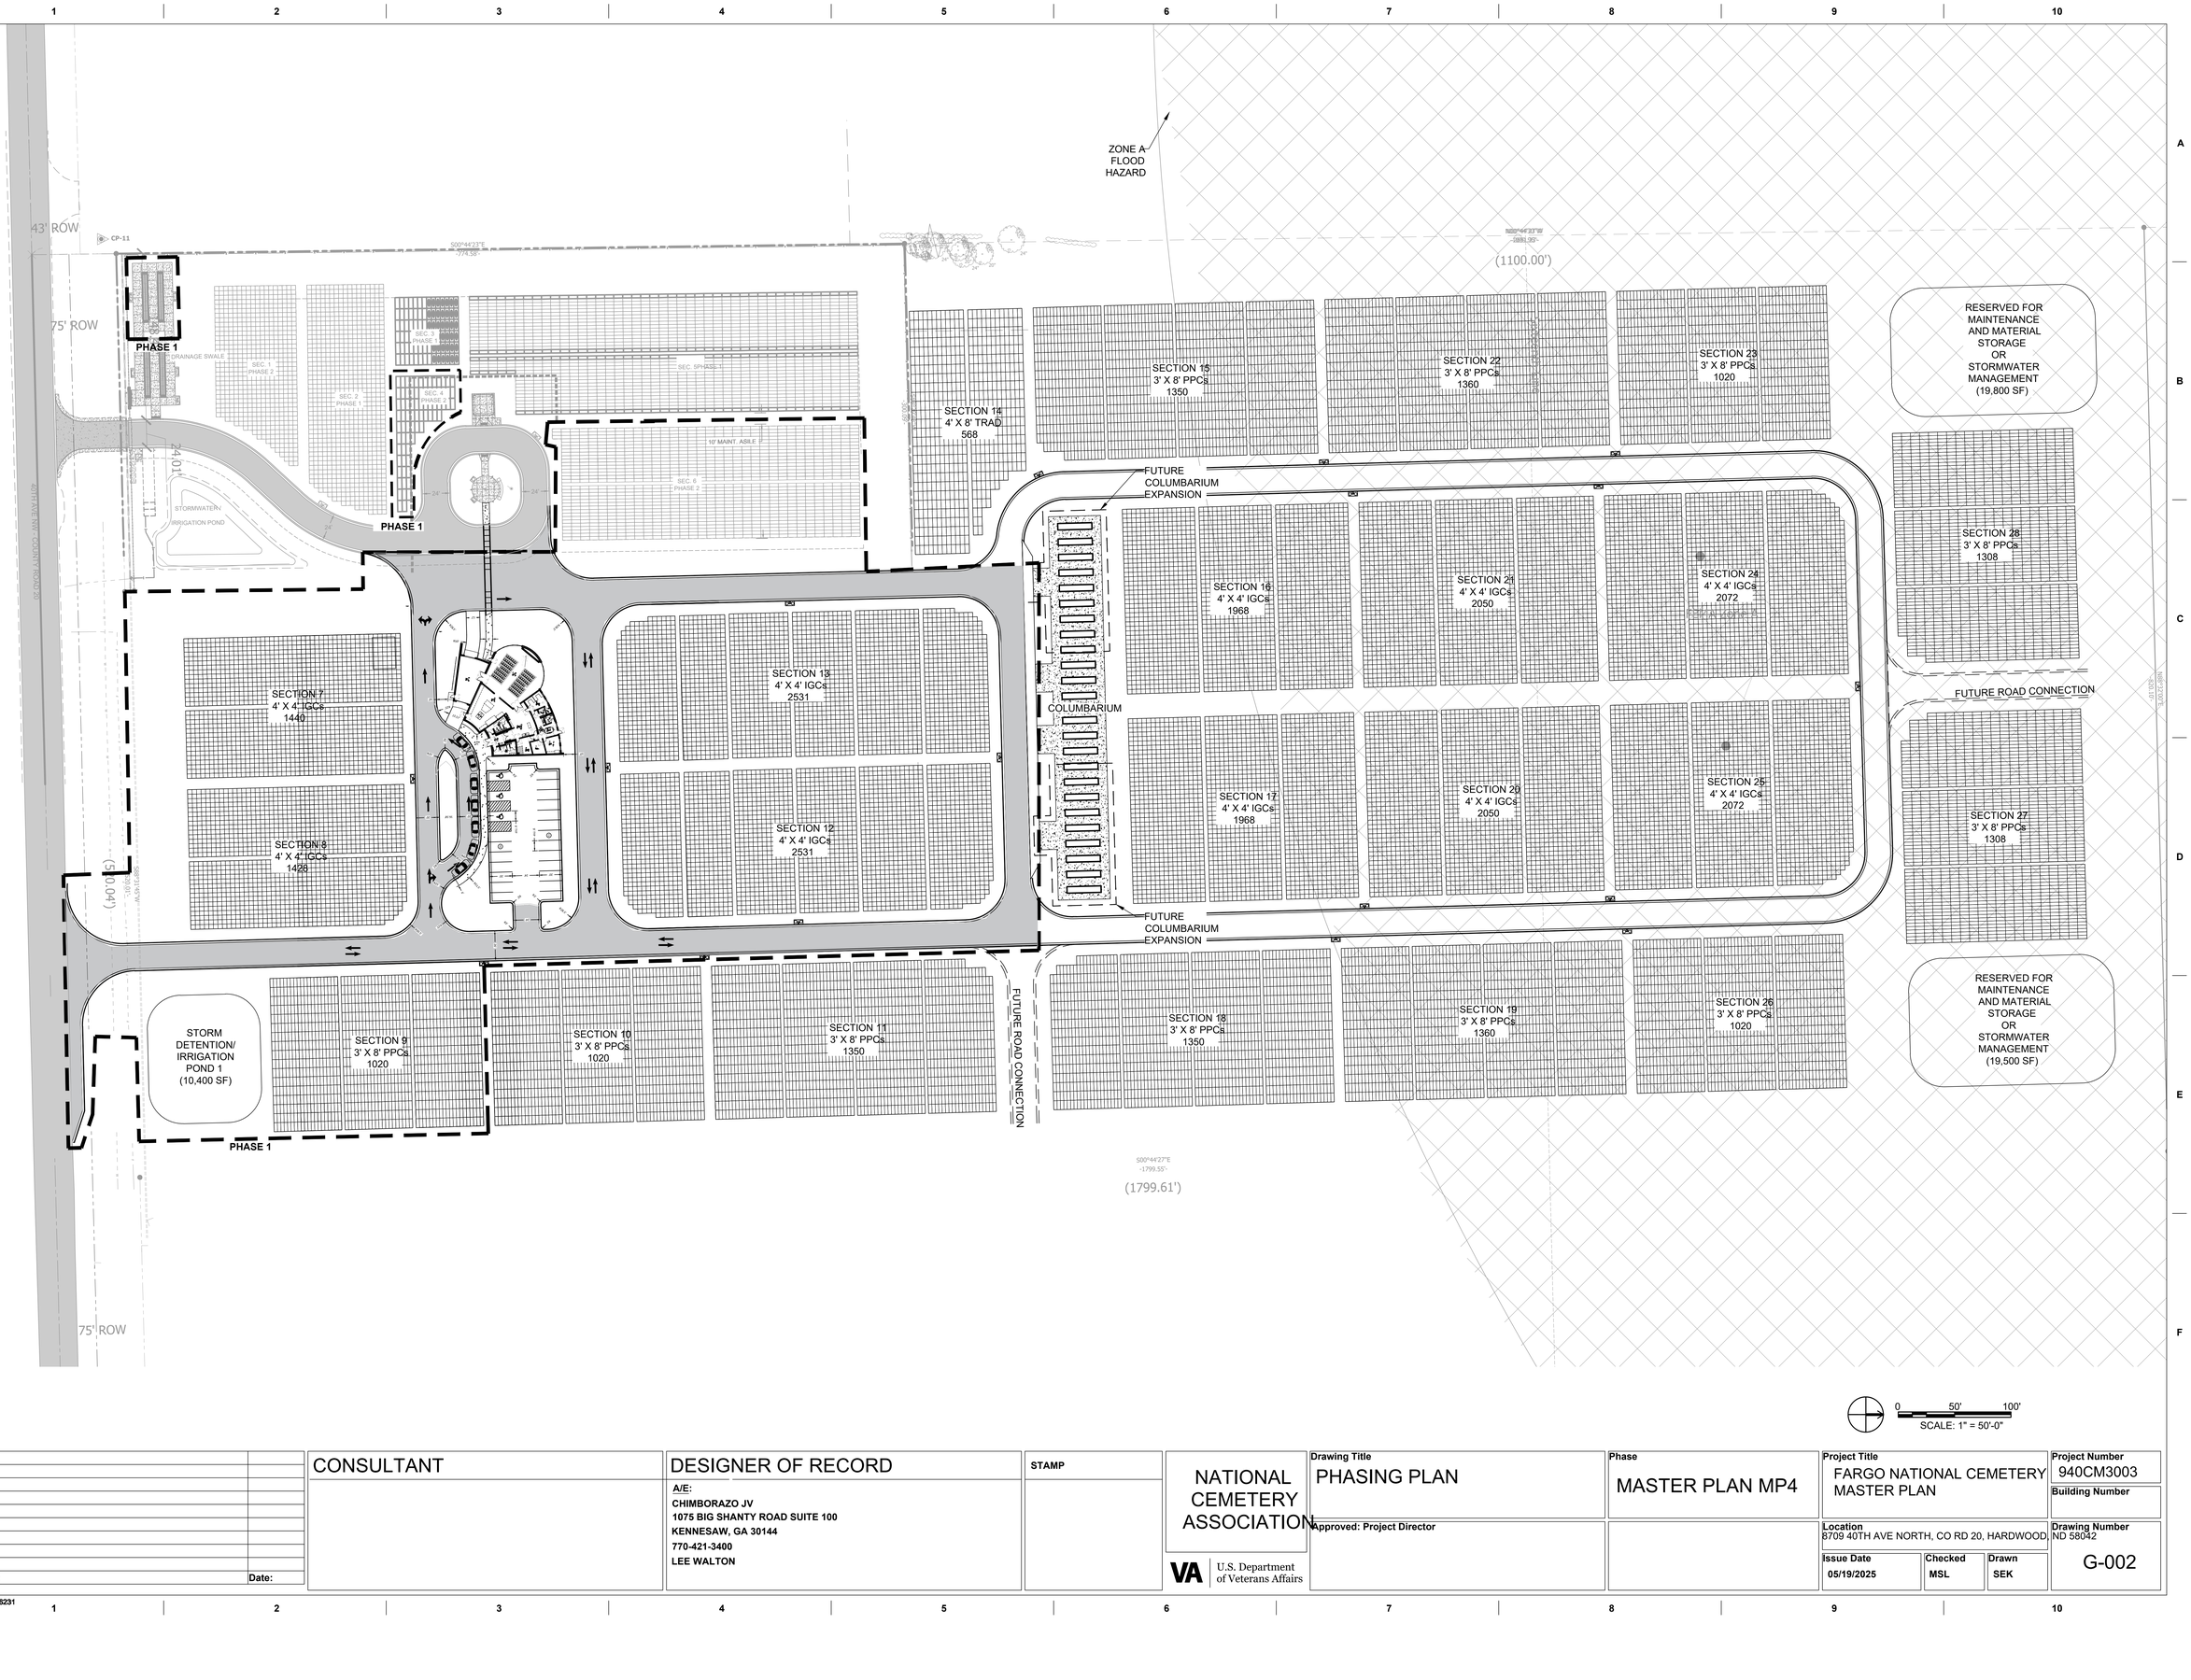

5/16/2025 1:24 PM

\\DCAME10\DFS02.corp.jbwan.net\GLB-E&I\USKSW1100\KSW\cad\US03079\7475 Fargo National Cemetery\CAD\SHEETICS101 PHASING PLAN.dwg

Revisions:	**Date:**

CONSULTANT

DESIGNER OF RECORD

A/E:
CHIMBORAZO JV
1075 BIG SHANTY ROAD SUITE 100
KENNESAW, GA 30144
770-421-3400
LEE WALTON

STAMP

NATIONAL CEMETERY ASSOCIATION

VA U.S. Department of Veterans Affairs

Drawing Title
PHASING PLAN

Approved: Project Director

Phase
MASTER PLAN MP4

Project Title
FARGO NATIONAL CEMETERY
MASTER PLAN

Location
8709 40TH AVE NORTH, CO RD 20, HARDWOOD, ND 58042

Issue Date 05/19/2025 | **Checked** MSL | **Drawn** SEK

Project Number 940CM3003

Building Number

Drawing Number G-002

VA FORM 08 - 6231